MICHAEL TIEMANN
STUDIO

WES LACHOT
DESIGN

FLOOR PLAN
2ND COURSE
CMU

A1

Wiring and Conduit Plan 2009-04-03

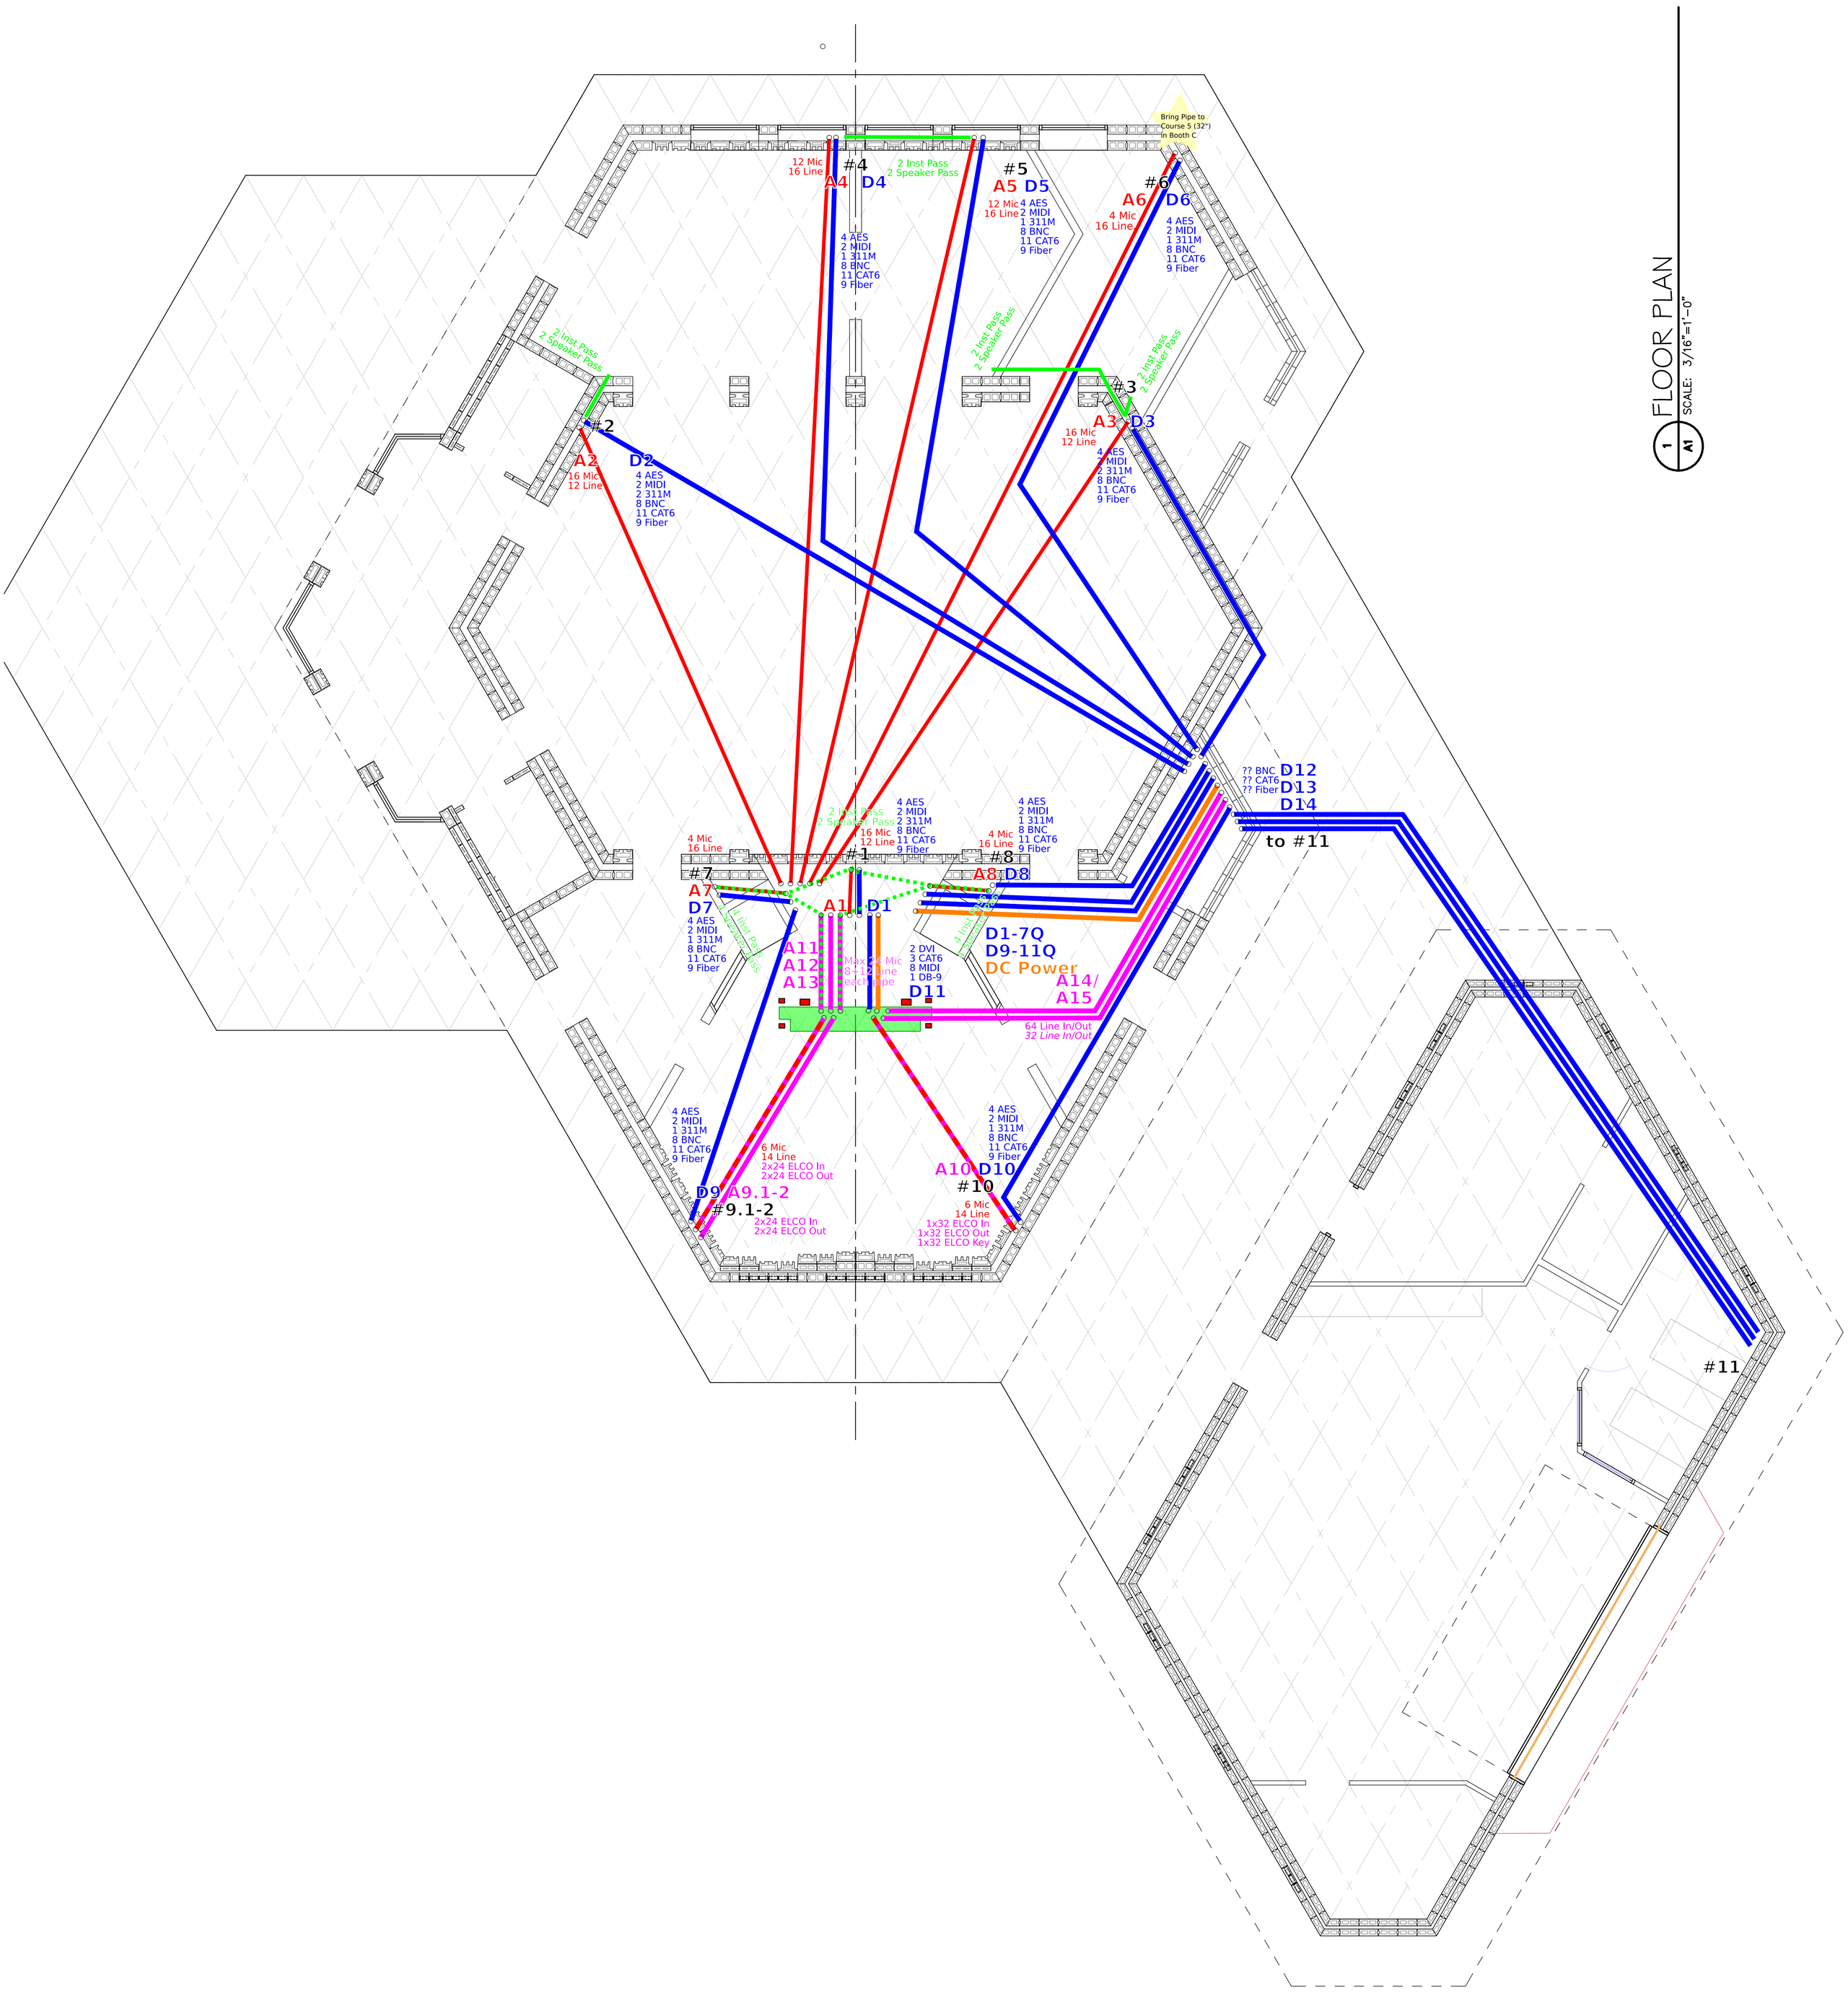

1 A1 FLOOR PLAN
SCALE: 3/16"=1'-0"